




1 Side View

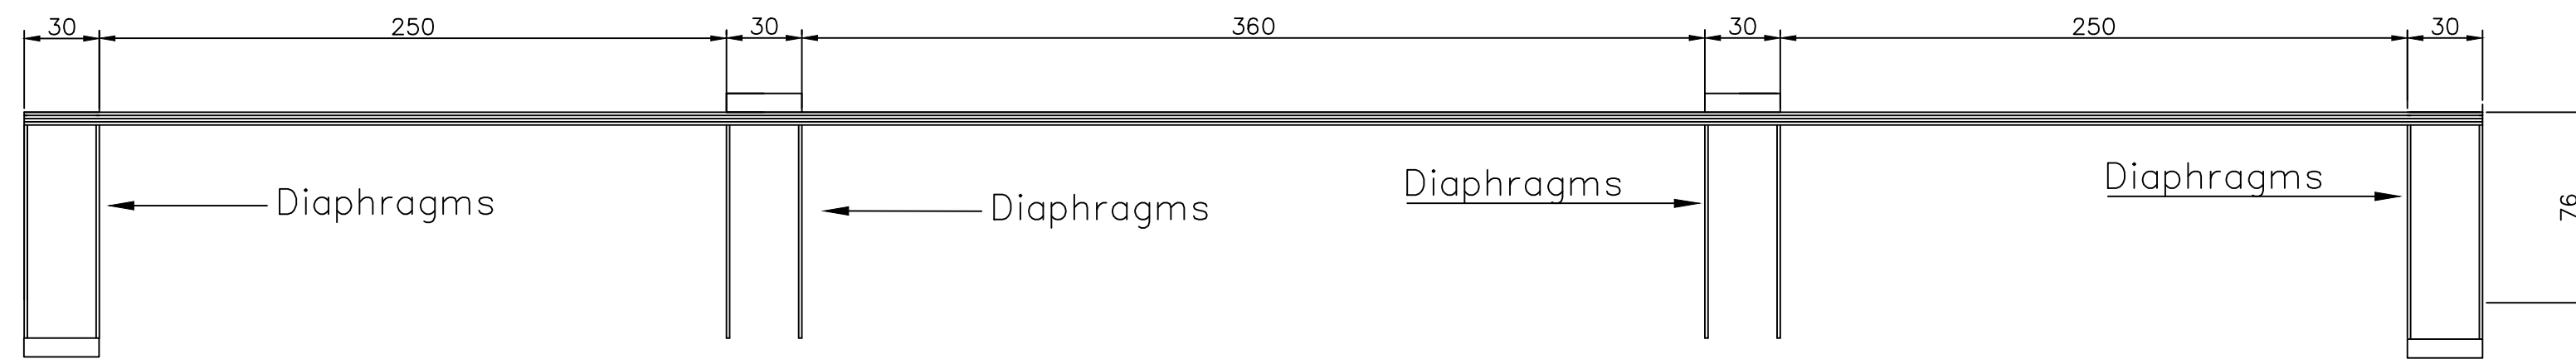


2 Longitudinal Cross Section

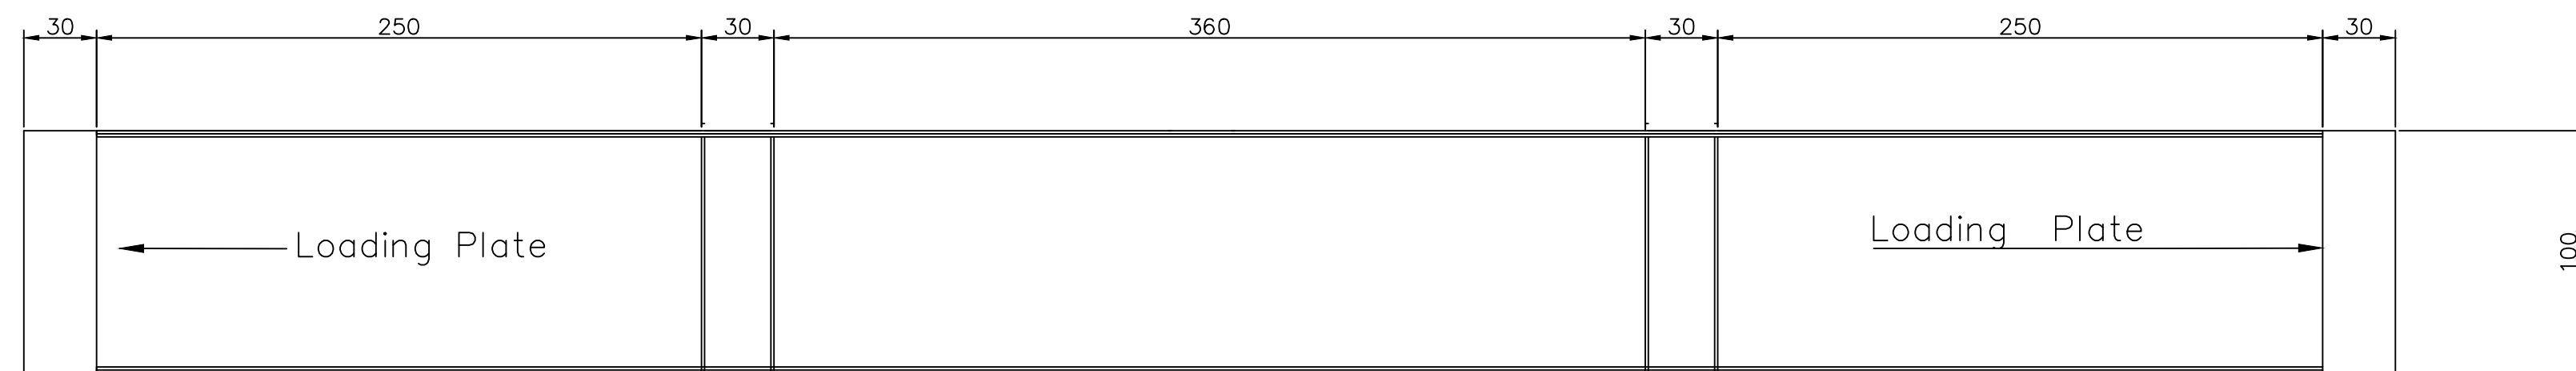

3 Bottom View

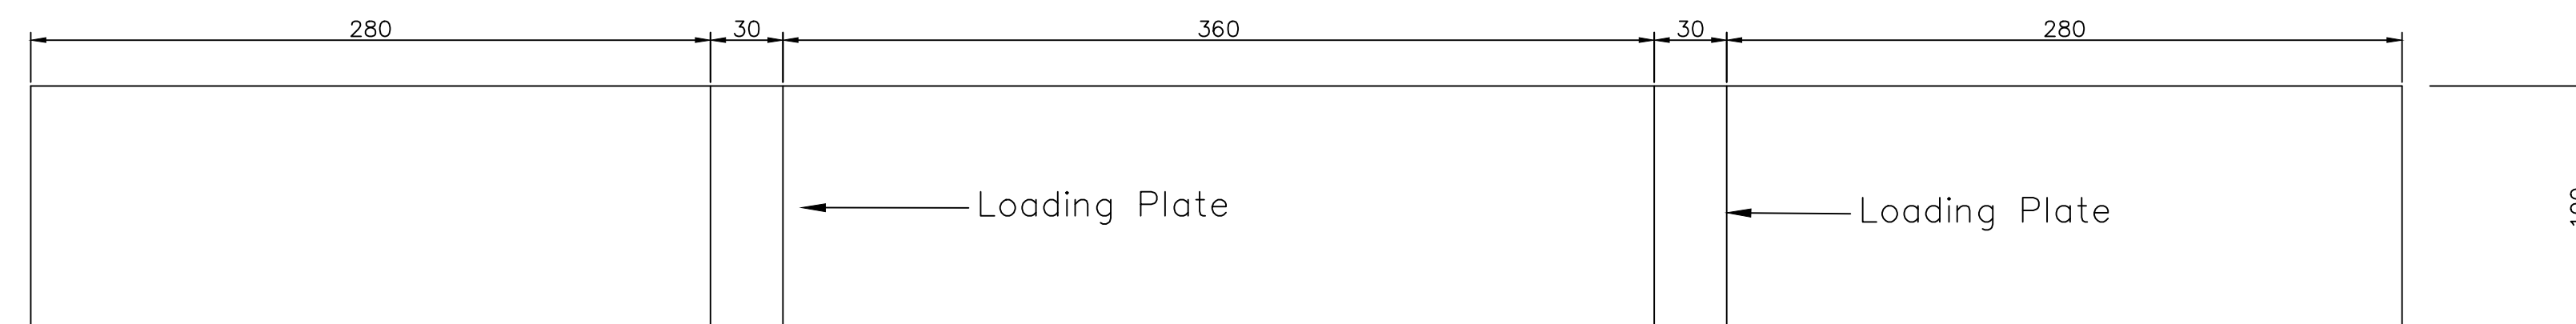

4 Top View

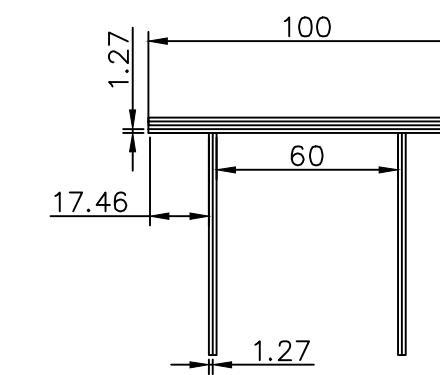

5 Cross Section of the Pi Beam

General Notes

No.	Revision/Issue	Date

Firm Name and Address

Project Name and Address
Matboard Bridge Design
Concept I
Elevation and Section

Project	Sheet
Date	1
Scale	1:2.5