




1 Side View

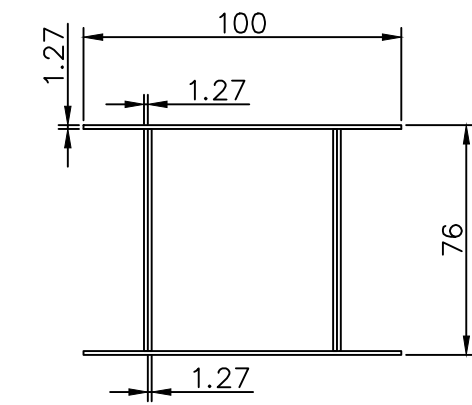

5 Cross Section of the Box Girder


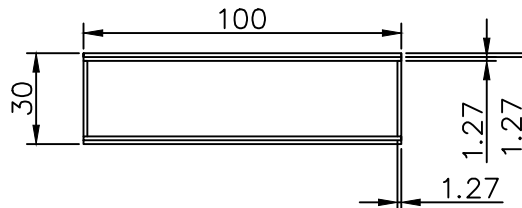


6 Cross Section of the Center Column

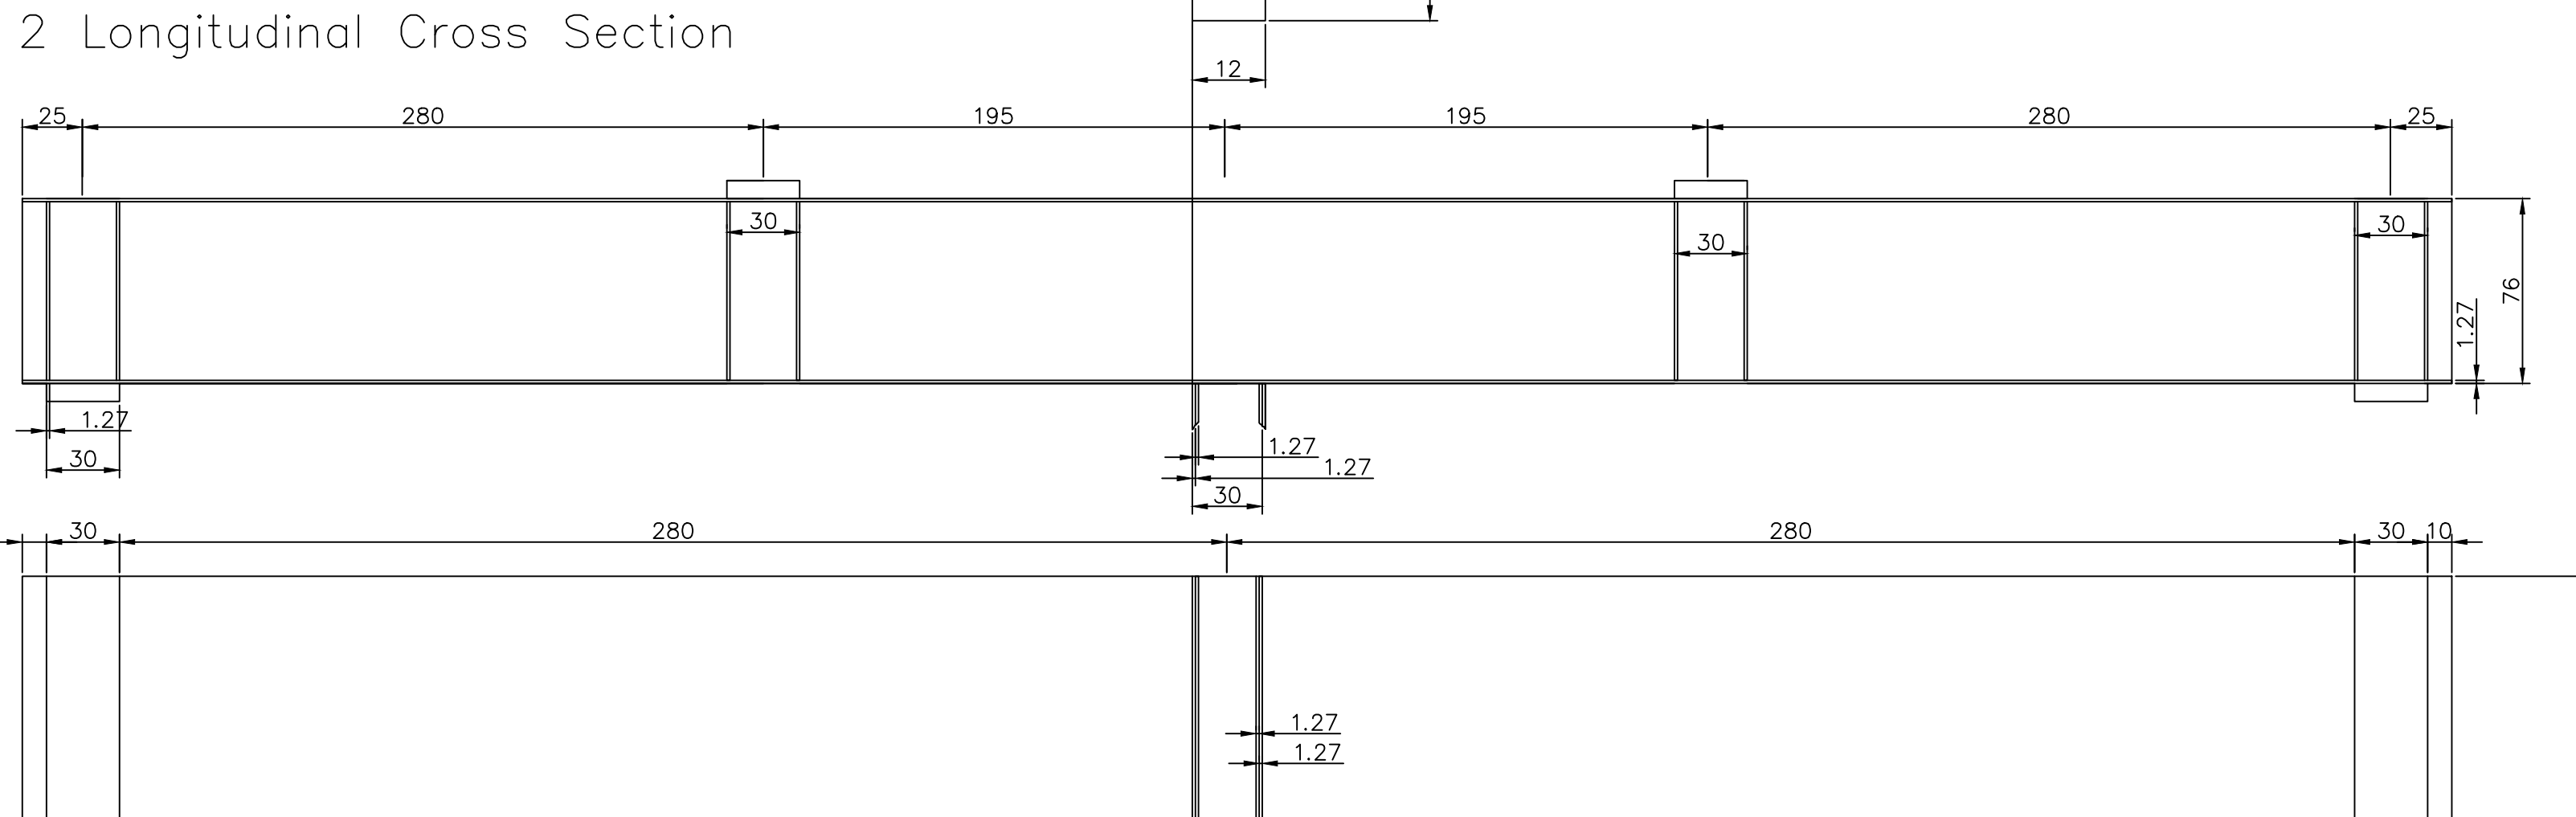


2 Longitudinal Cross Section

7 Side Cross Section of the Center Column

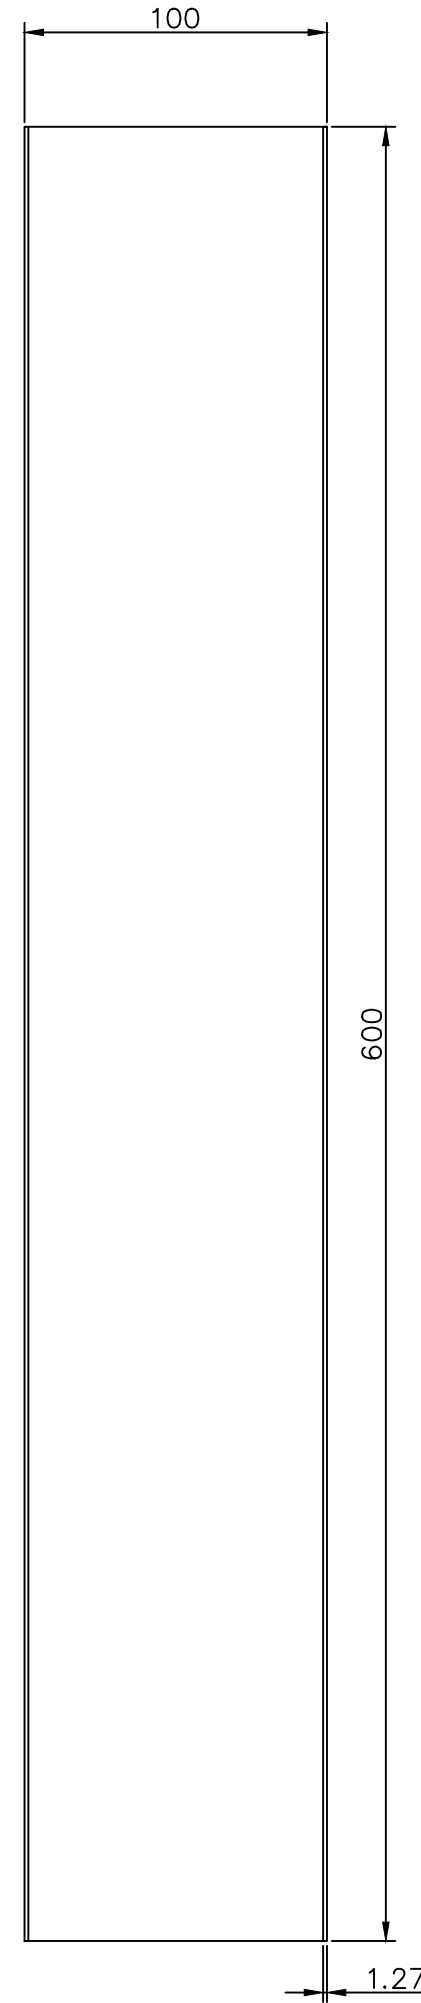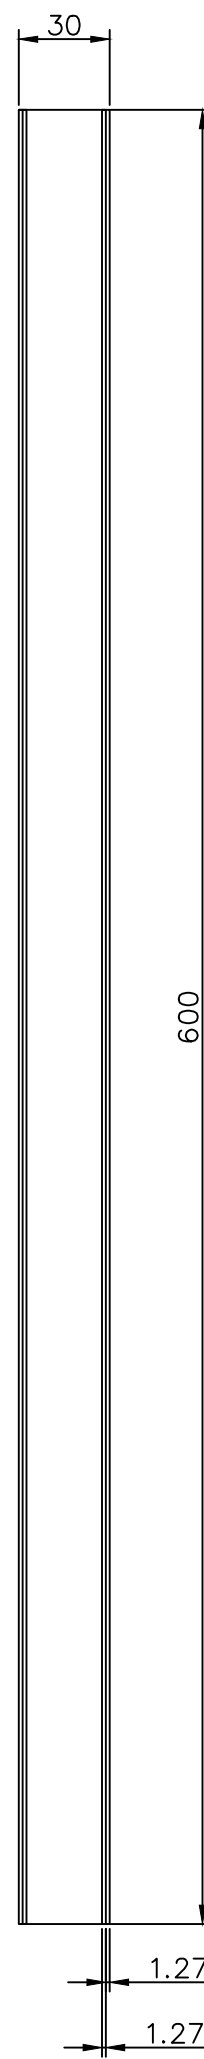

8 Side Cross Section of the Center Column

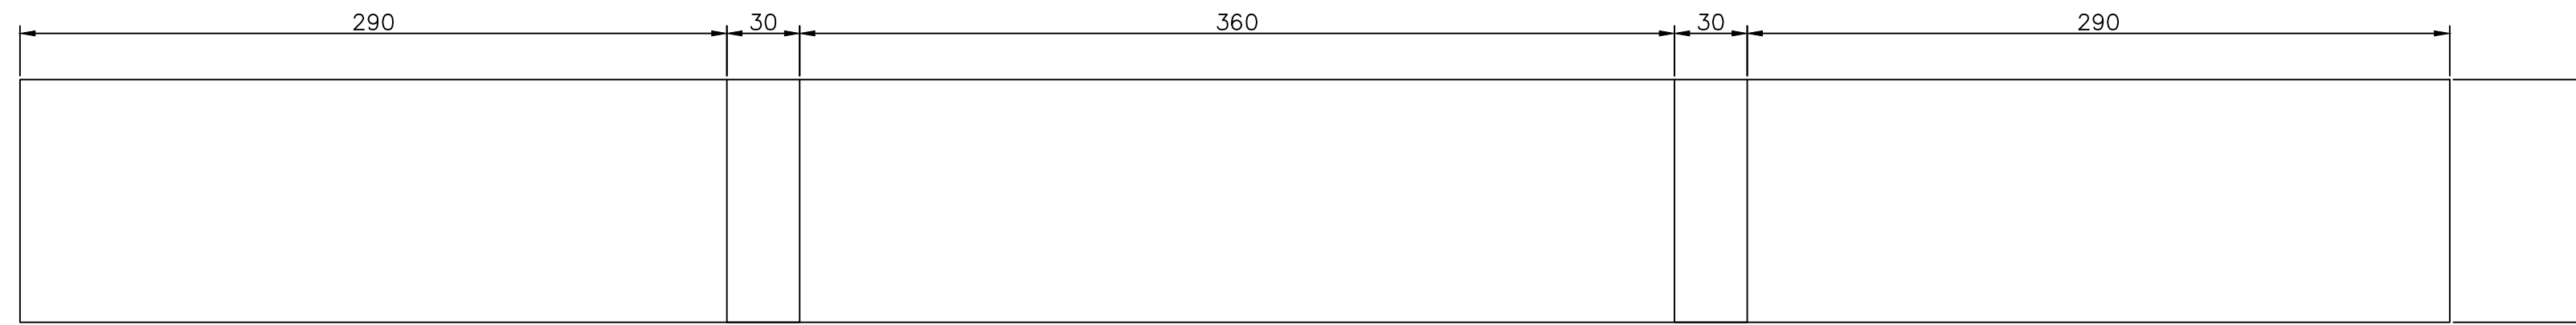

3 Bottom View

4 Top View

General Notes

No.	Revision/Issue	Date

Firm Name and Address

Project Name and Address
Matboard Bridge Design
Concept II

Project
Date
08.12.2020
Scale
1:2.5

Sheet
Matboard Bridge Design
1