




1 Side View

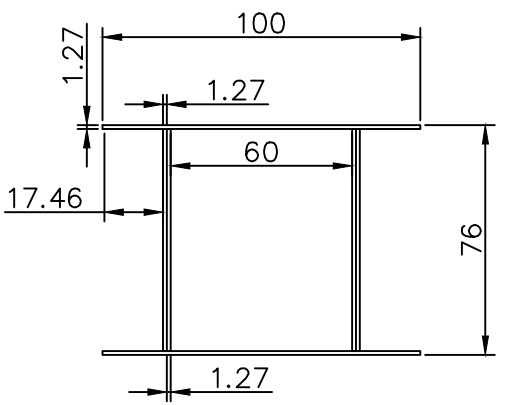




5 Cross Section of the Box Girder

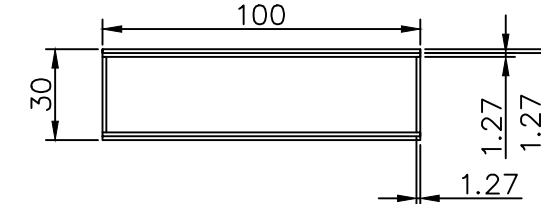


6 Cross Section of the Middle Supporting Column

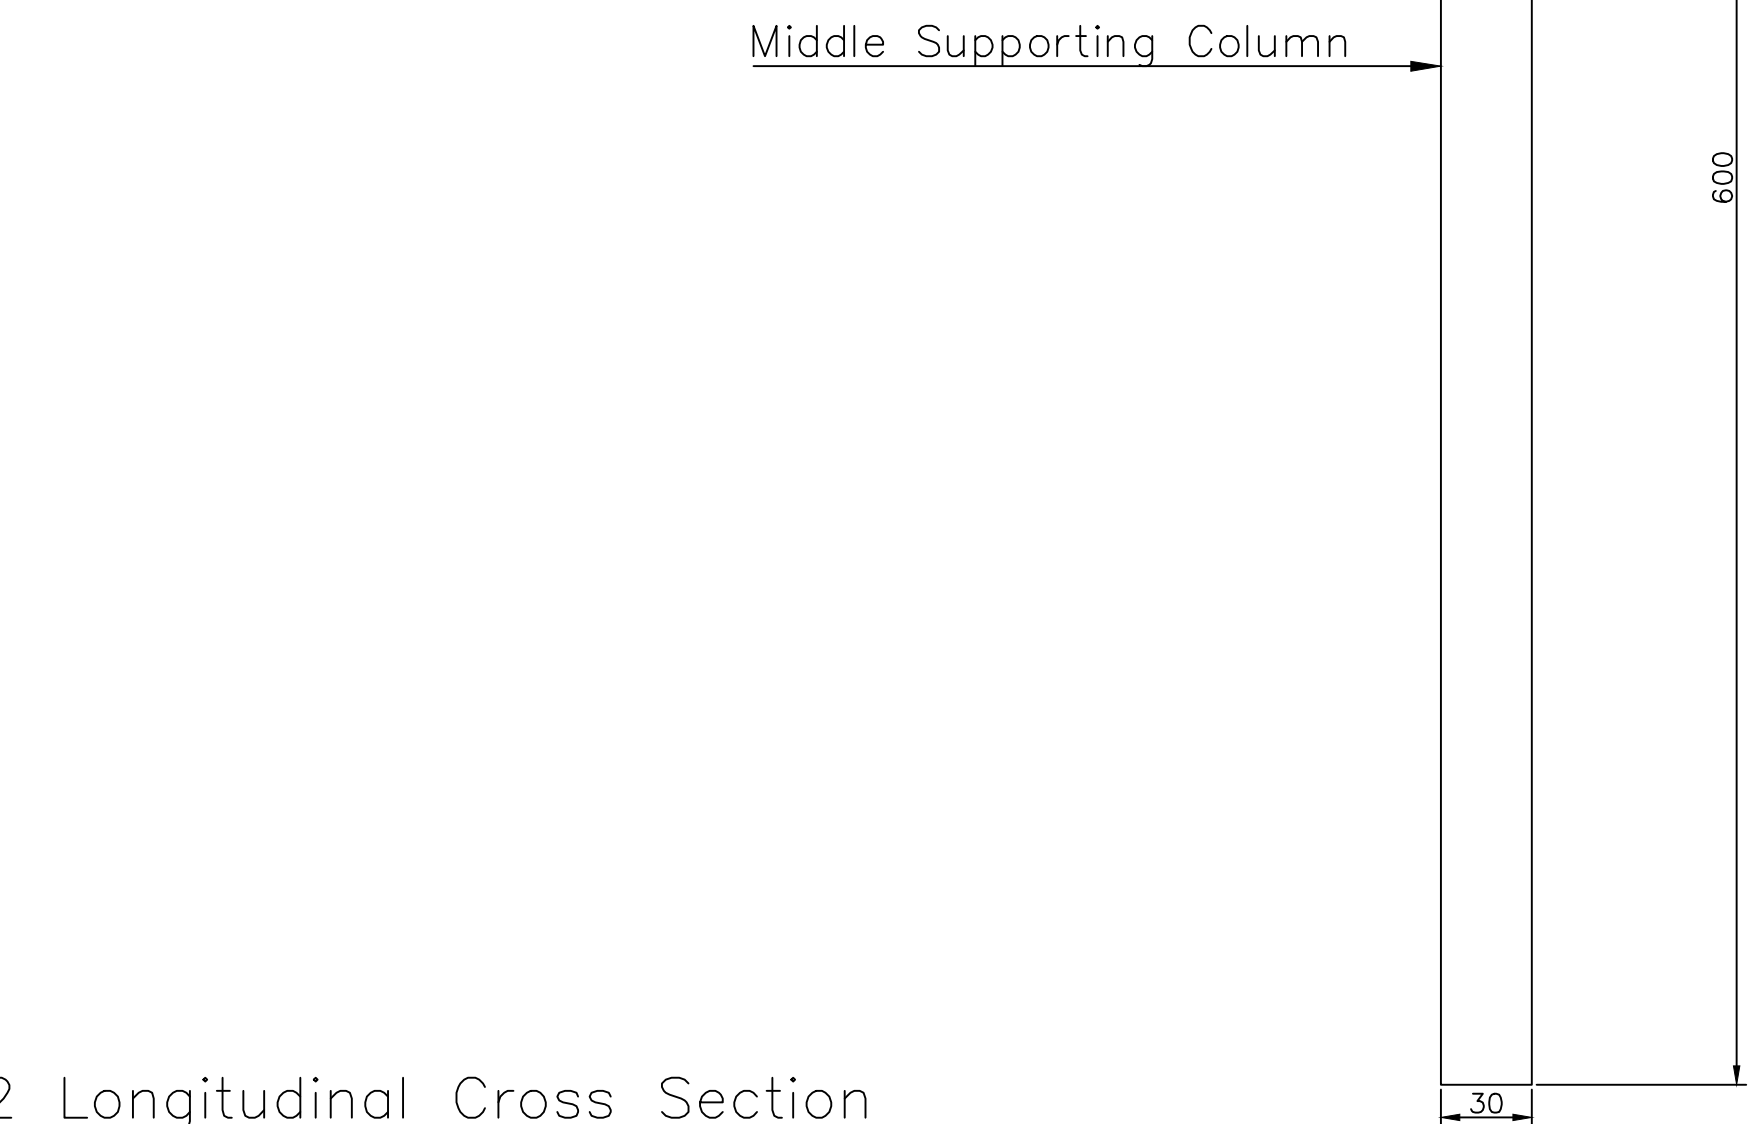


2 Longitudinal Cross Section

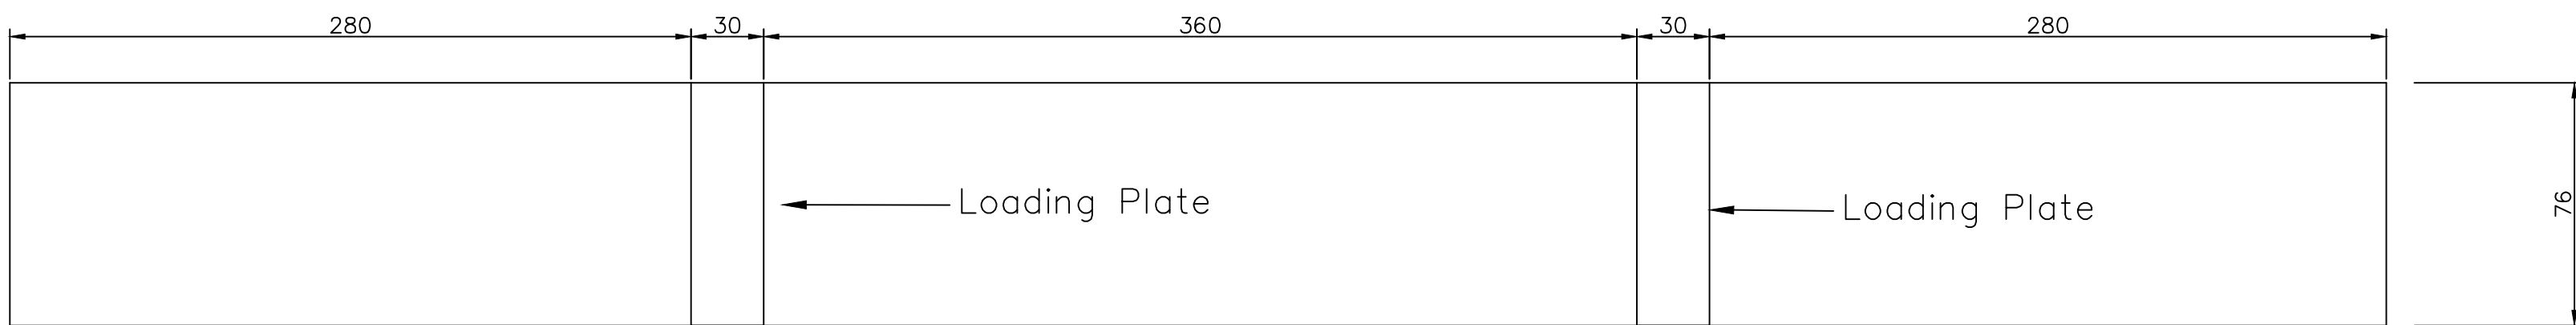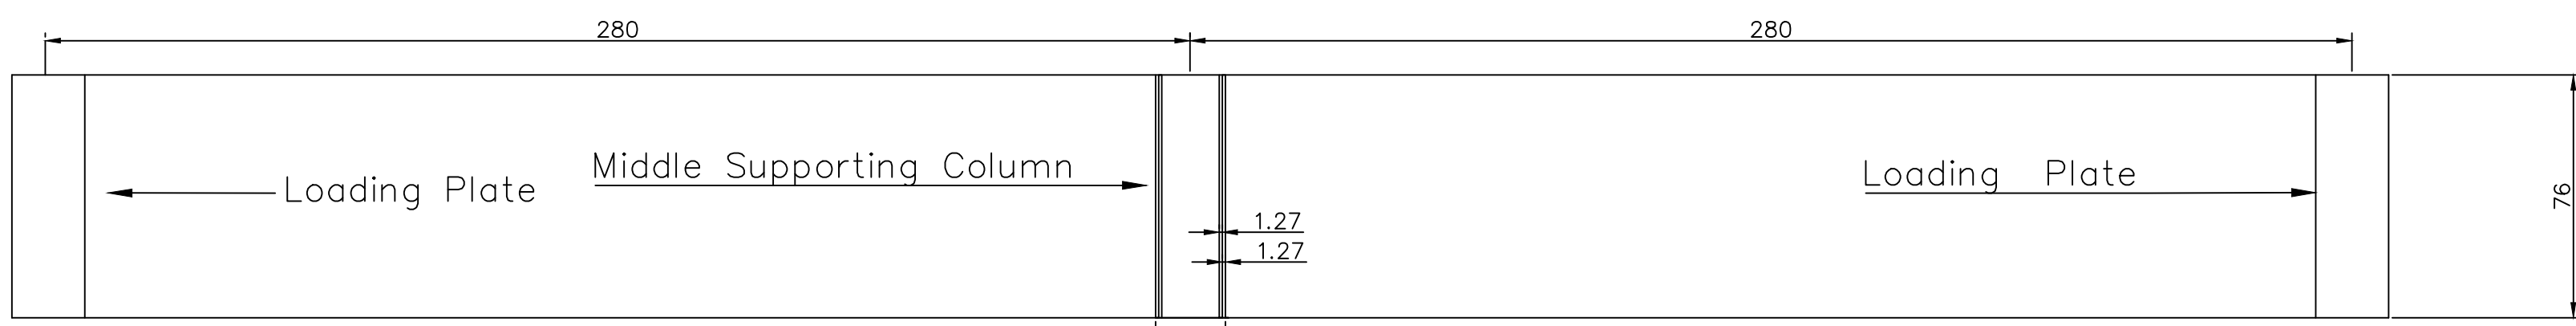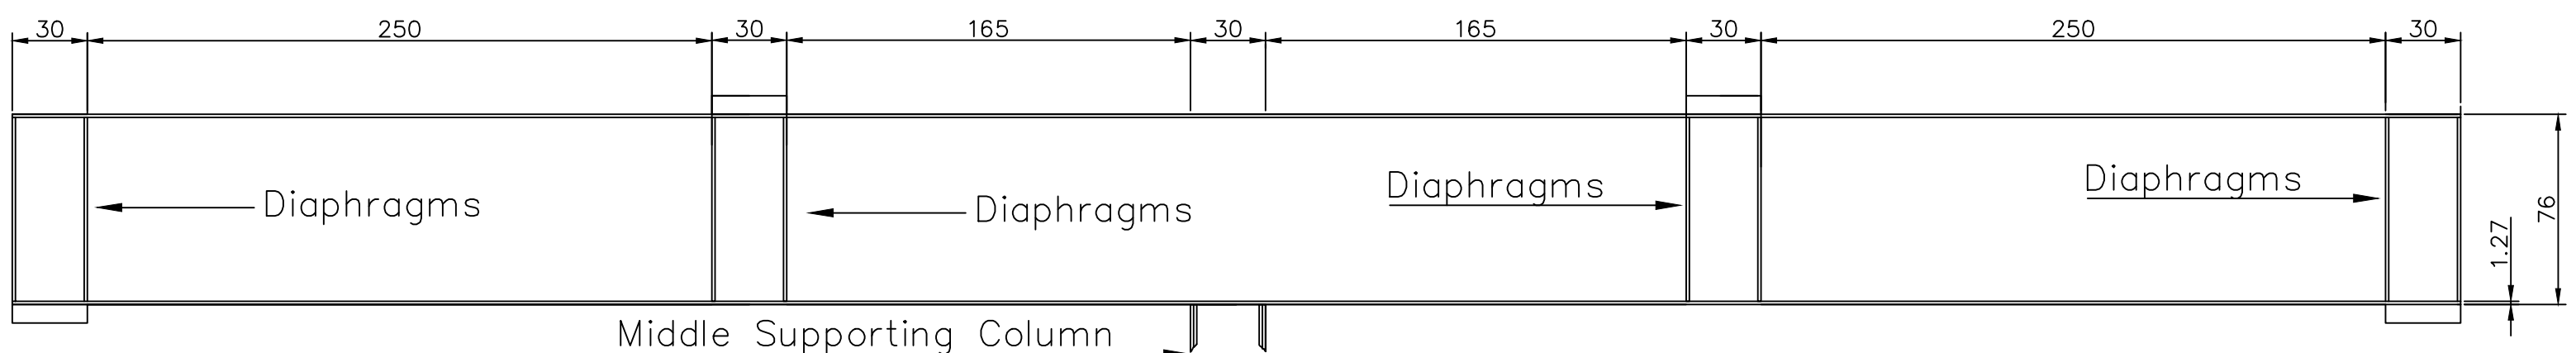

4 Top View

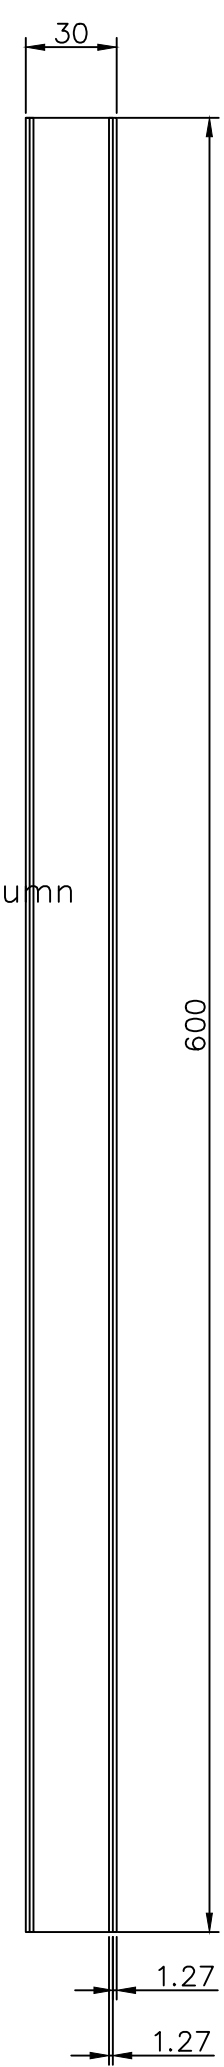

7 Side Cross Section of the Middle Supporting Column

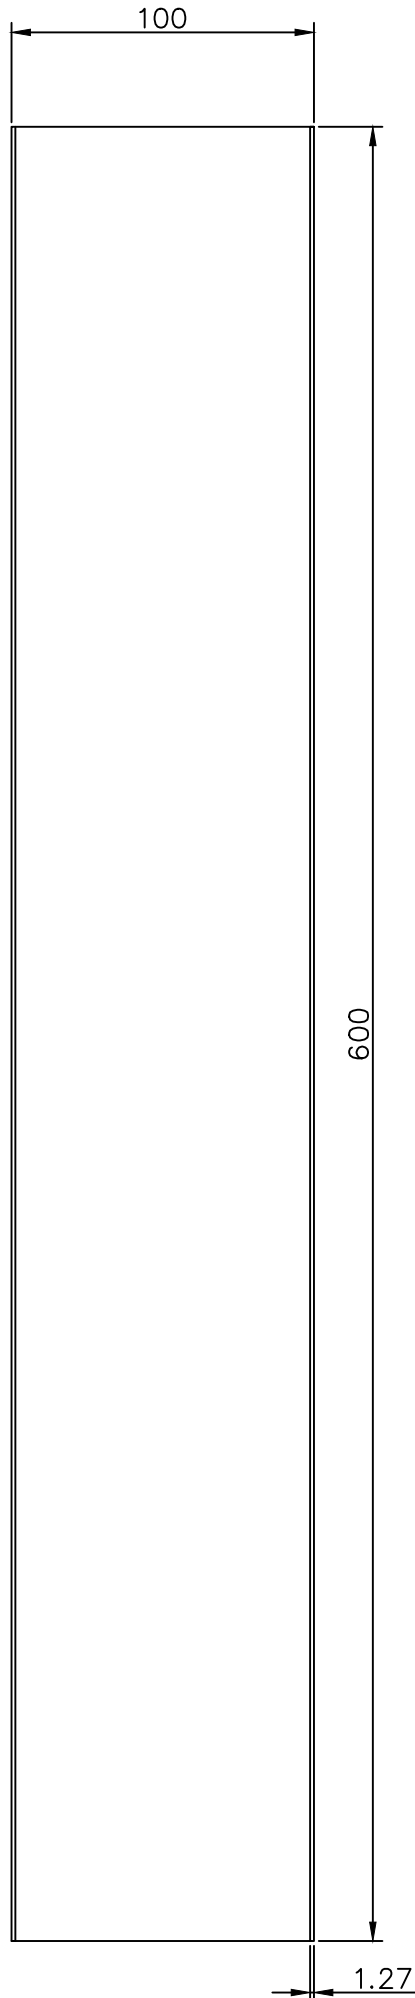

8 Side Cross Section of the Middle Supporting Column

General Notes

|     |                |      |
|-----|----------------|------|
| No. | Revision/Issue | Date |
|     |                |      |

Firm Name and Address

Project Name and Address  
Matboard Bridge Design  
Concept II

Project  
Date  
08.12.2020  
Scale  
1:2.5

Sheet  
Matboard Bridge Design  
1